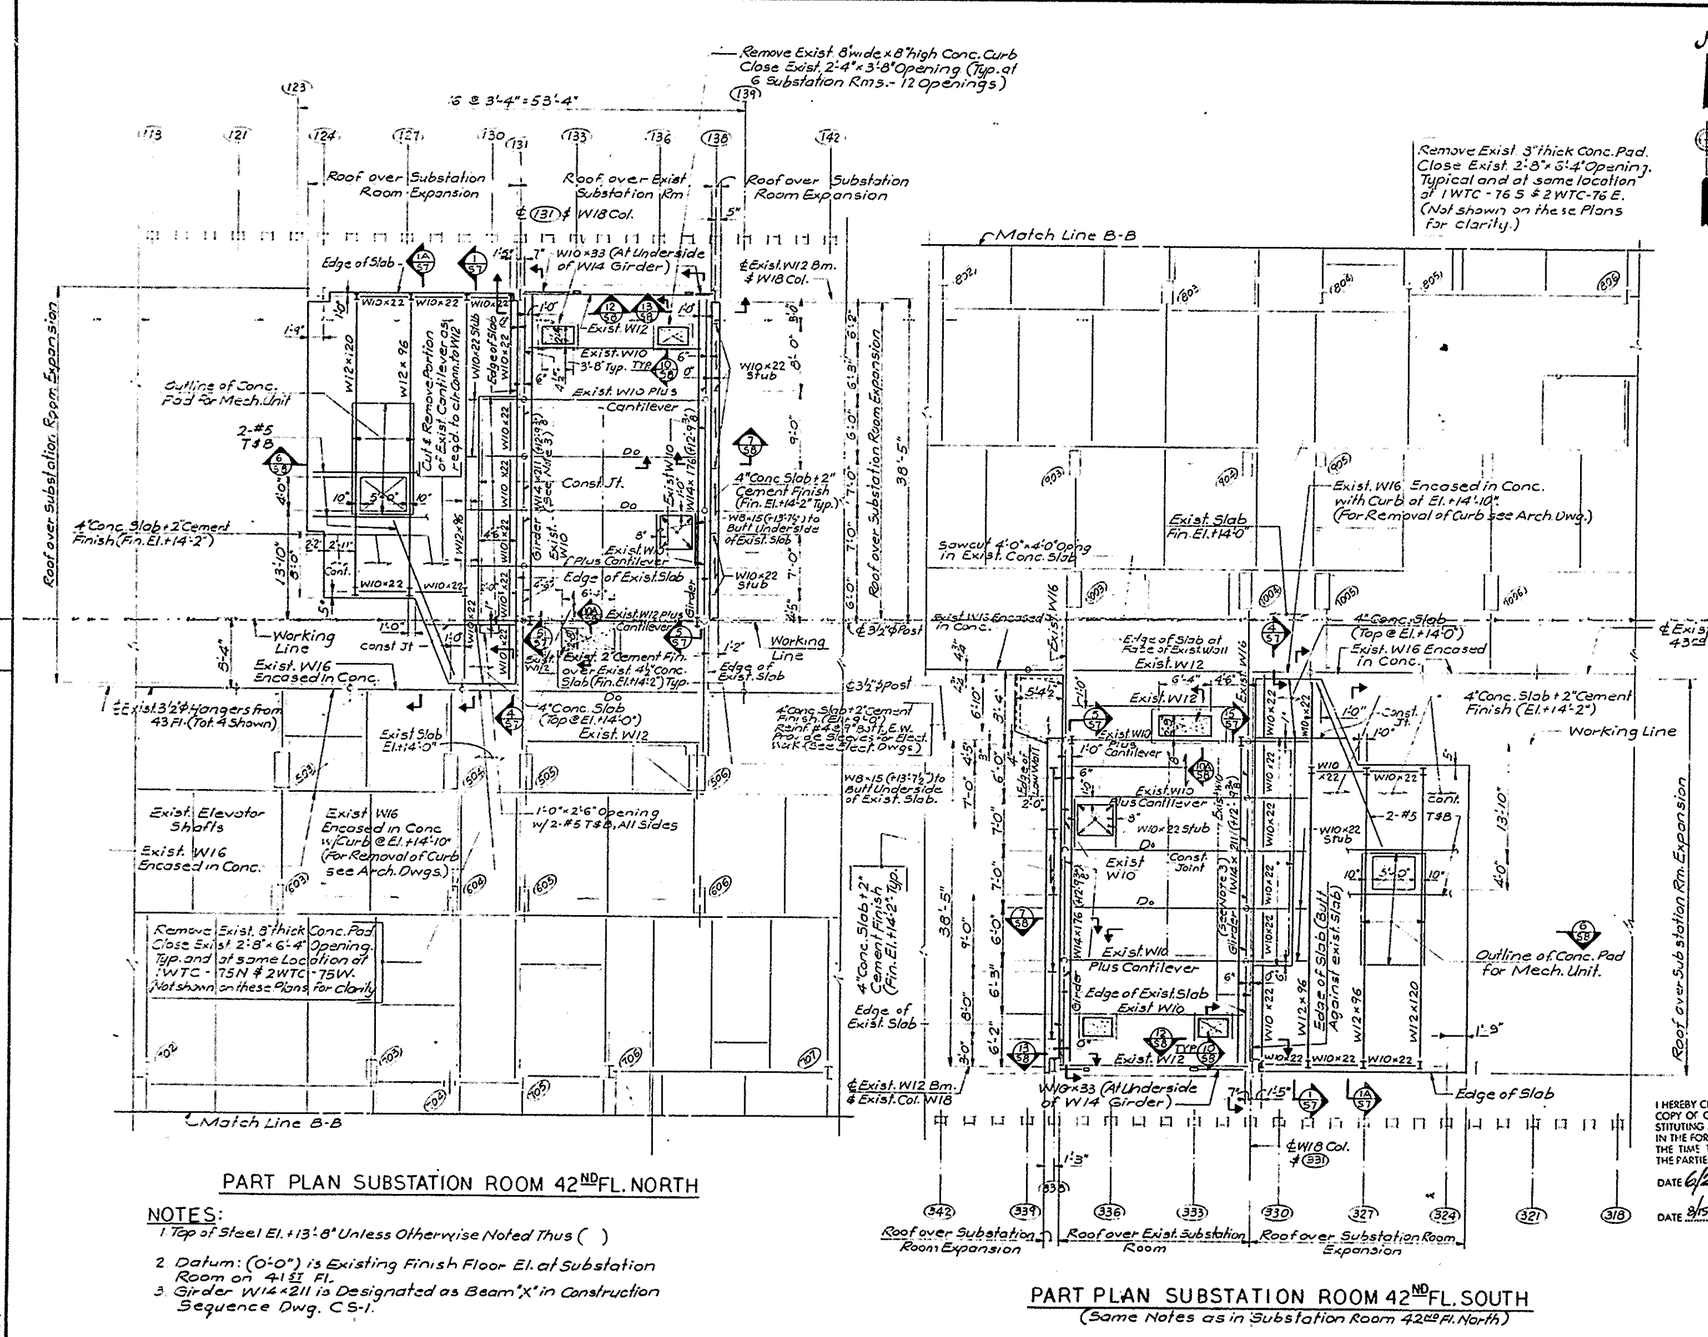

PART PLAN SUBSTATION ROOM 42ND FL. NORTH

PART PLAN SUBSTATION ROOM 42ND FL. SOUTH
(Same Notes as in Substation Room 42nd Fl. North)

NOTES:
1. Top of Steel El. +13'-8" Unless Otherwise Noted Thus ( )
2. Datum: (0'-0") is Existing Finish Floor El. at Substation Room on 41st Fl.
3. Girder W14x211 is Designated as Beam "X" in Construction Sequence Dwg. CS-1.

SCALE IN FEET 0 8 16

I HEREBY CERTIFY THAT THIS IS A TRUE AND CORRECT COPY OF ONE OF THE CONTRACT DRAWINGS CONSTITUTING A PART OF CONTRACT NO. WTC-802.071 IN THE FORM IN WHICH SAID DRAWINGS EXISTED AT THE TIME THE SAID CONTRACT WAS EXECUTED BY THE PARTIES.

DATE 6/21/95 Sultan A. Ashraf SPEC. WRITER

DATE 8/15/95 Peter K. Sweeney ENGINEER OF DESIGN

Sheet 47 of 224

THE PORT AUTHORITY OF NY & NJ

Peter K. Sweeney
ENGINEERING PROGRAM MANAGER
WORLD TRADE CENTER

H. C. Chu
for CHIEF STRUCTURAL ENGINEER

Engineering Department
Design Division

The World Trade Center Electrical/HVAC Upgrade Program

Title
TOWER ONE AND TWO
LOW VOLTAGE SUBSTATIONS
CONSTRUCTION AND
INSTALLATION
STRUCTURAL
SUBSTATION SS-42 N&S
TOWER ONE
PARTIAL FLOOR PLAN

No	Date	Revision	Approved

This drawing subject to conditions in contract. All inventions, ideas, designs and methods herein are reserved to Port Authority and may not be used without its written consent.

S. Yadav Designed by | J.S. CLEMENTI Drawn by | J. Liu Checked by

Date: 5-1-95 Scale

Contract Number Drawing Number

WTC-802.071 S-2